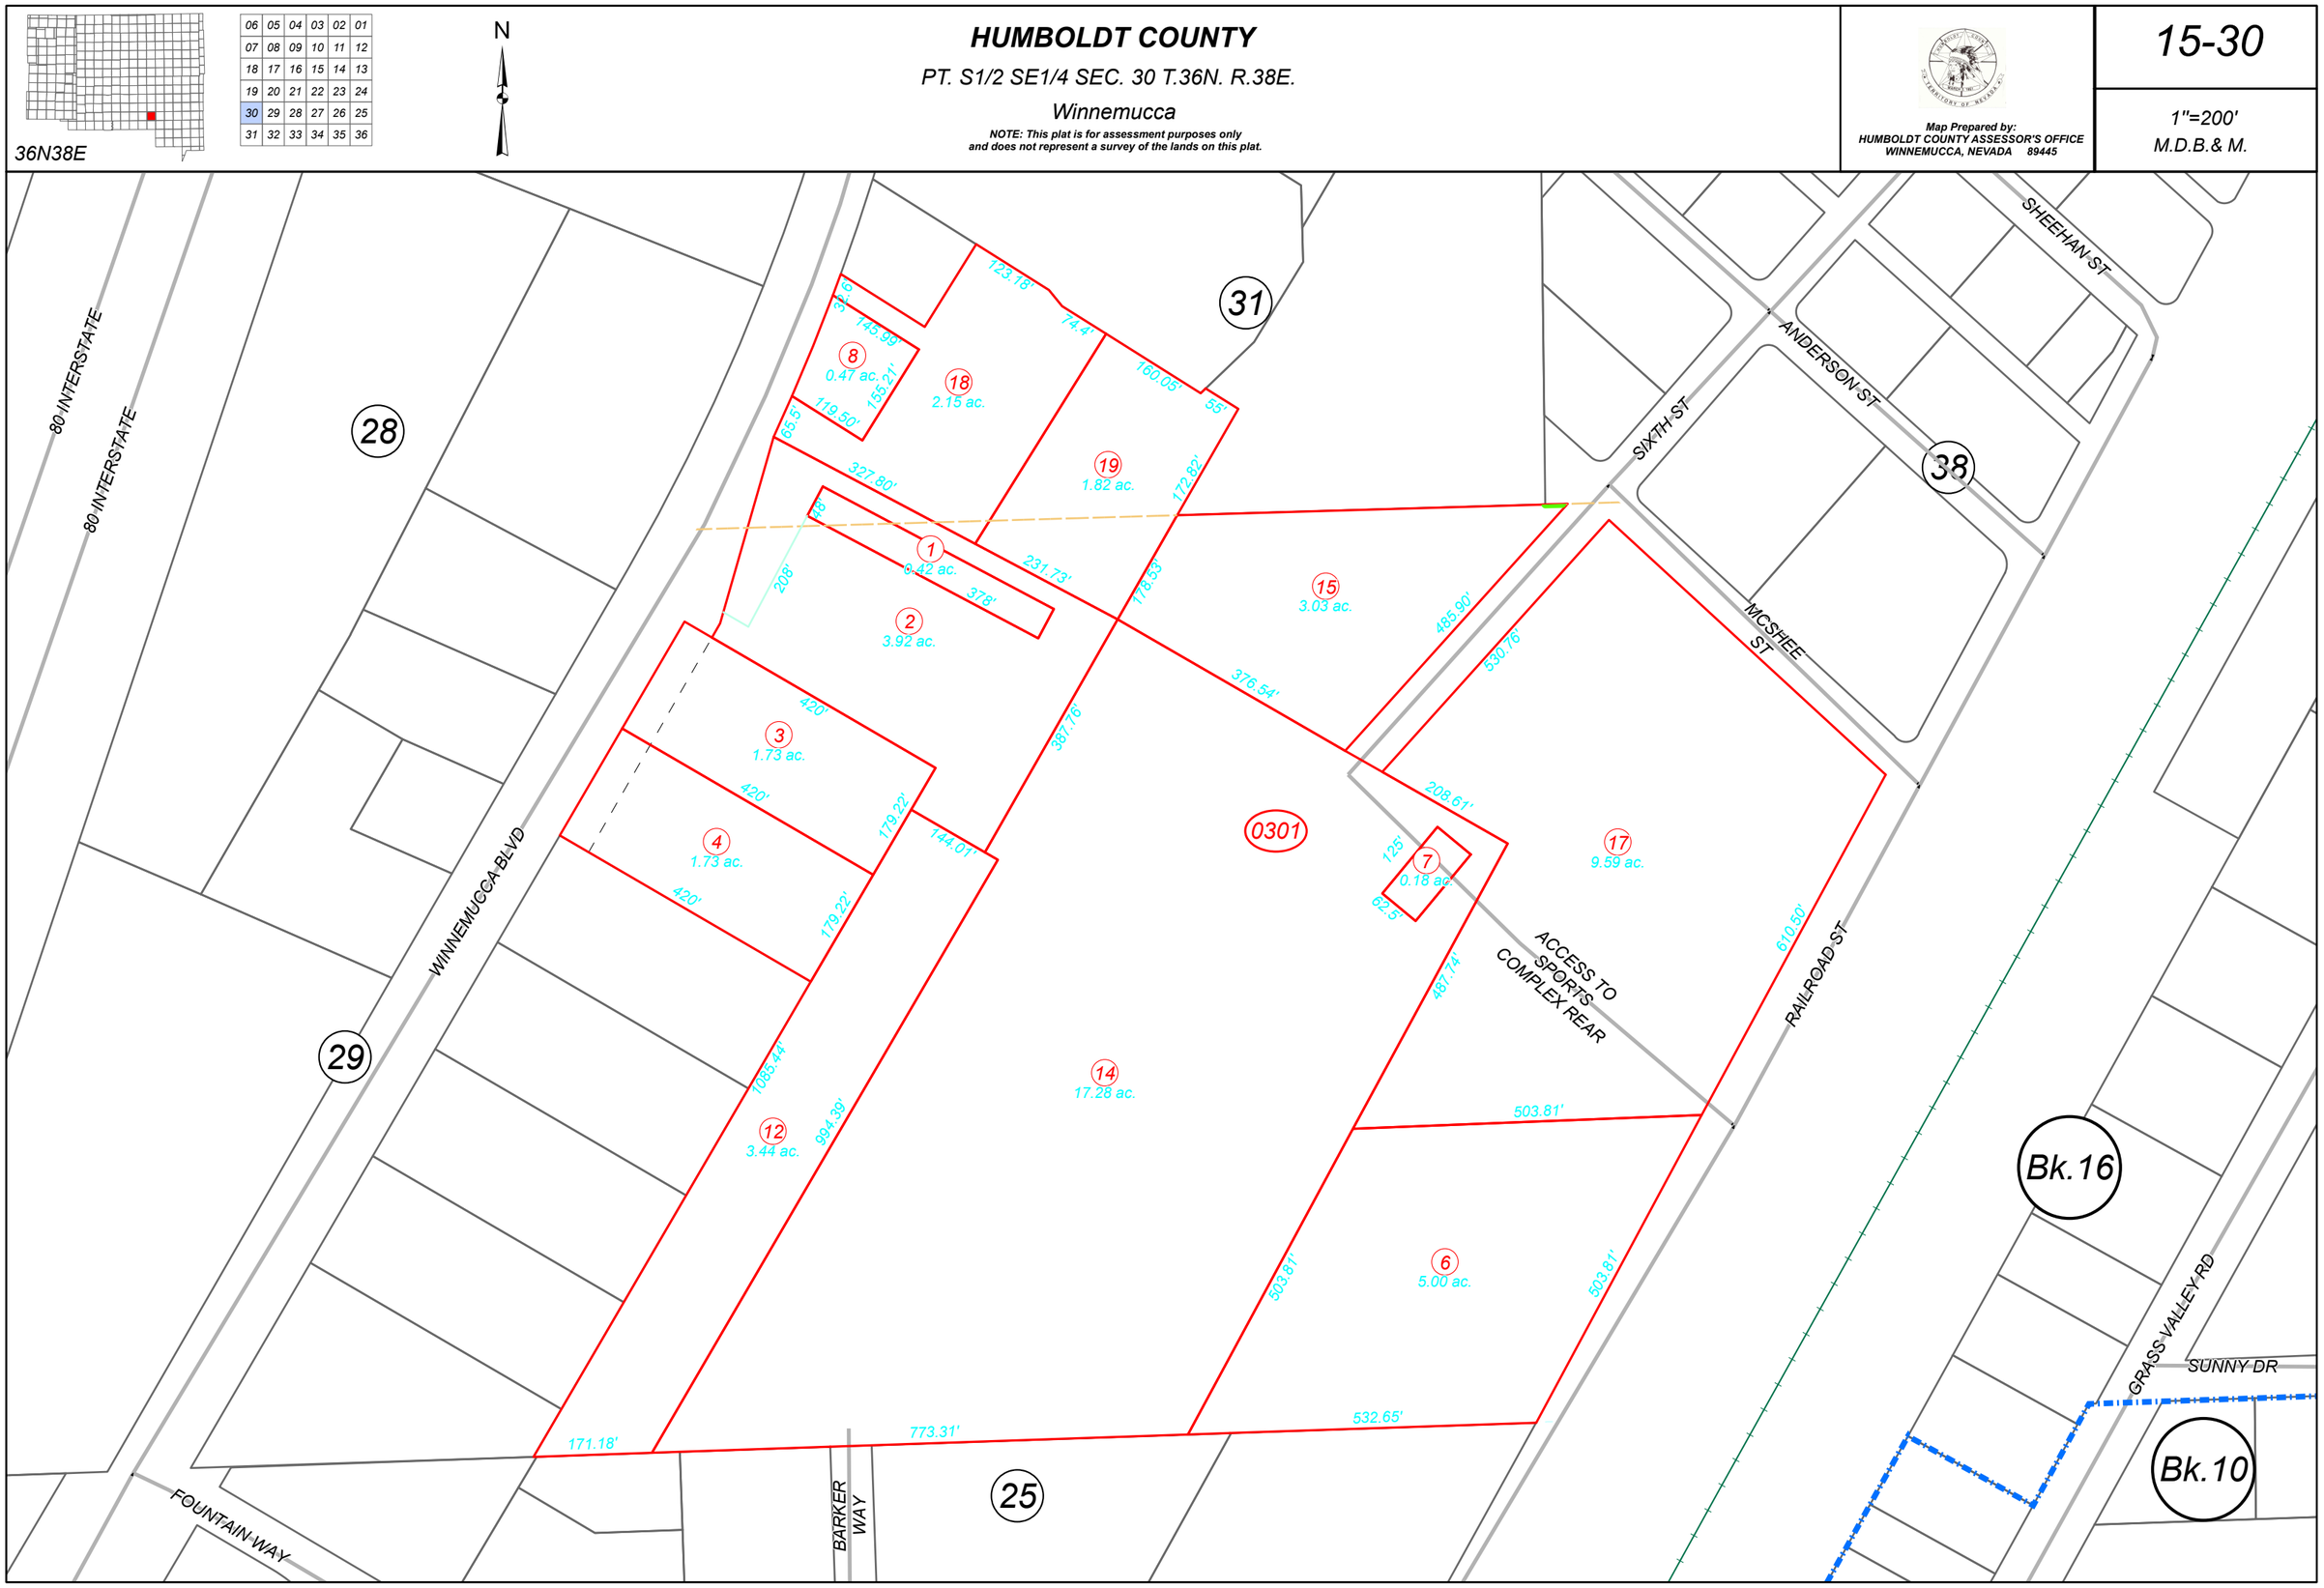

36N38E
06 05 04 03 02 01
07 08 09 10 11 12
18 17 16 15 14 13
19 20 21 22 23 24
30 29 28 27 26 25
31 32 33 34 35 36
N
HUMBOLDT COUNTY
PT. S1/2 SE1/4 SEC. 30 T.36N. R.38E.
Winnemucca
NOTE: This plat is for assessment purposes only
and does not represent a survey of the lands on this plat.
Map Prepared by:
HUMBOLDT COUNTY ASSESSOR'S OFFICE
WINNEMUCCA, NEVADA 89445
15-30
1"=200'
M.D.B.& M.
80 INTERSTATE
80 INTERSTATE
28
29
31
38
25
Bk.16
Bk.10
0301
WINNEMUCCA BLVD
SHEEHAN ST
ANDERSON ST
SIXTH ST
MCSHEE ST
RAILROAD ST
ACCESS TO SPORTS COMPLEX REAR
GRASS VALLEY RD
SUNNY DR
BARKER WAY
FOUNTAIN WAY
1 0.42 ac.
2 3.92 ac.
3 1.73 ac.
4 1.73 ac.
6 5.00 ac.
7 0.18 ac.
8 0.47 ac.
12 3.44 ac.
14 17.28 ac.
15 3.03 ac.
17 9.59 ac.
18 2.15 ac.
19 1.82 ac.